


## 32 NORTH PLAN


**NOTES:**  
1. TRACE ROUTING & EQUIPMENT OF ALL RELOCATED CONDUITS PRIOR TO CUTTING.

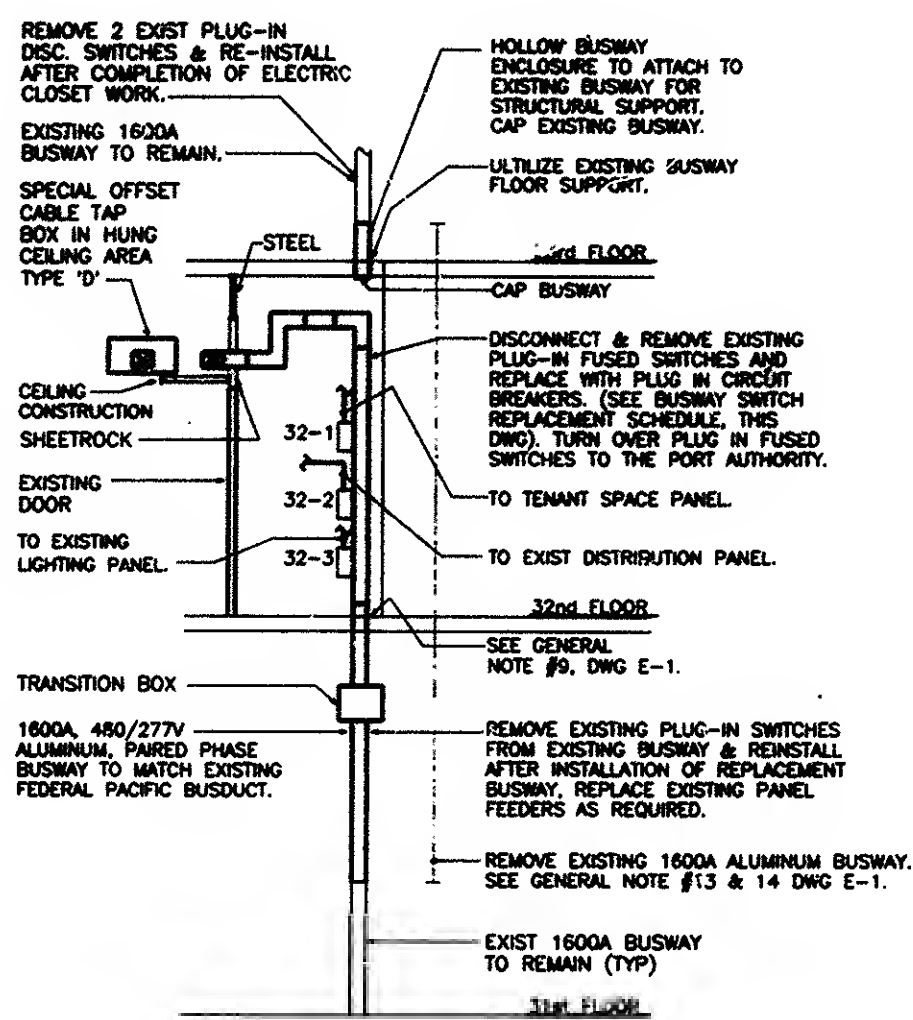

**32nd FLOOR SECTION A-A**  
**& PART RISER**

**NOTES:**  
1. SEE DRAWING E-1 FOR GENERAL NOTES AND BUSWAY SCHEDULE


BUSWAY SWITCH REPLACEMENT					
#	EXIST. SW. SIZE	EXIST. FUSE RATING	NEW BREAKER RATING	NEW FEEDER	N.C.
32-1	200A	125A	225AF / 125AT	4#1 CU	1
32-2	200A	200A	225AF / 200AT	4#3/0 CU	1
32-3	200A	125A	225AF / 125AT	4#1 CU	1

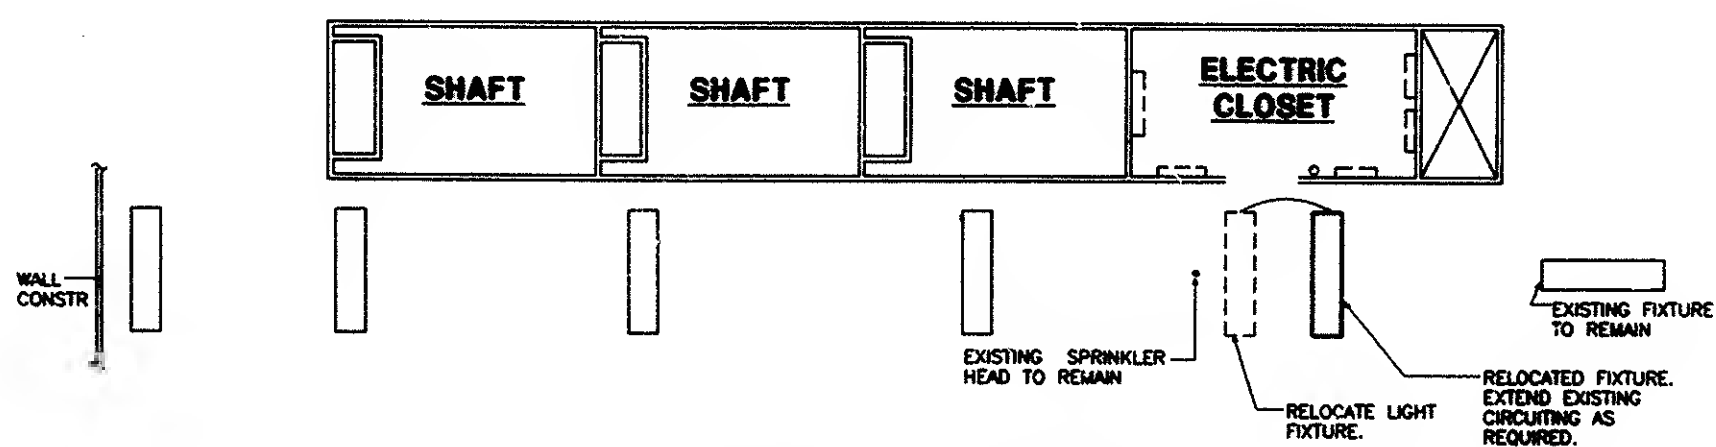

### 32 NORTH - LIGHTING PLAN

NOTES:

1. COORDINATE WITH ARCHITECT FOR EXACT LOCATION OF RELOCATED LIGHT FIXTURES.
2. COORDINATE LOCATION OF FIXTURES WITH MECHANICAL DUCTS & STRUCTURAL TRUSS ABOVE.

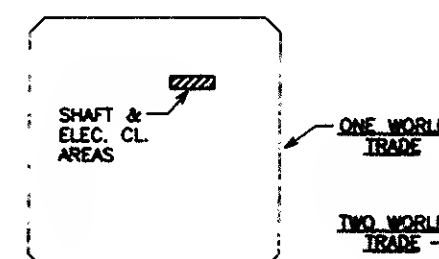

**WORK AREA KEY PLAN**